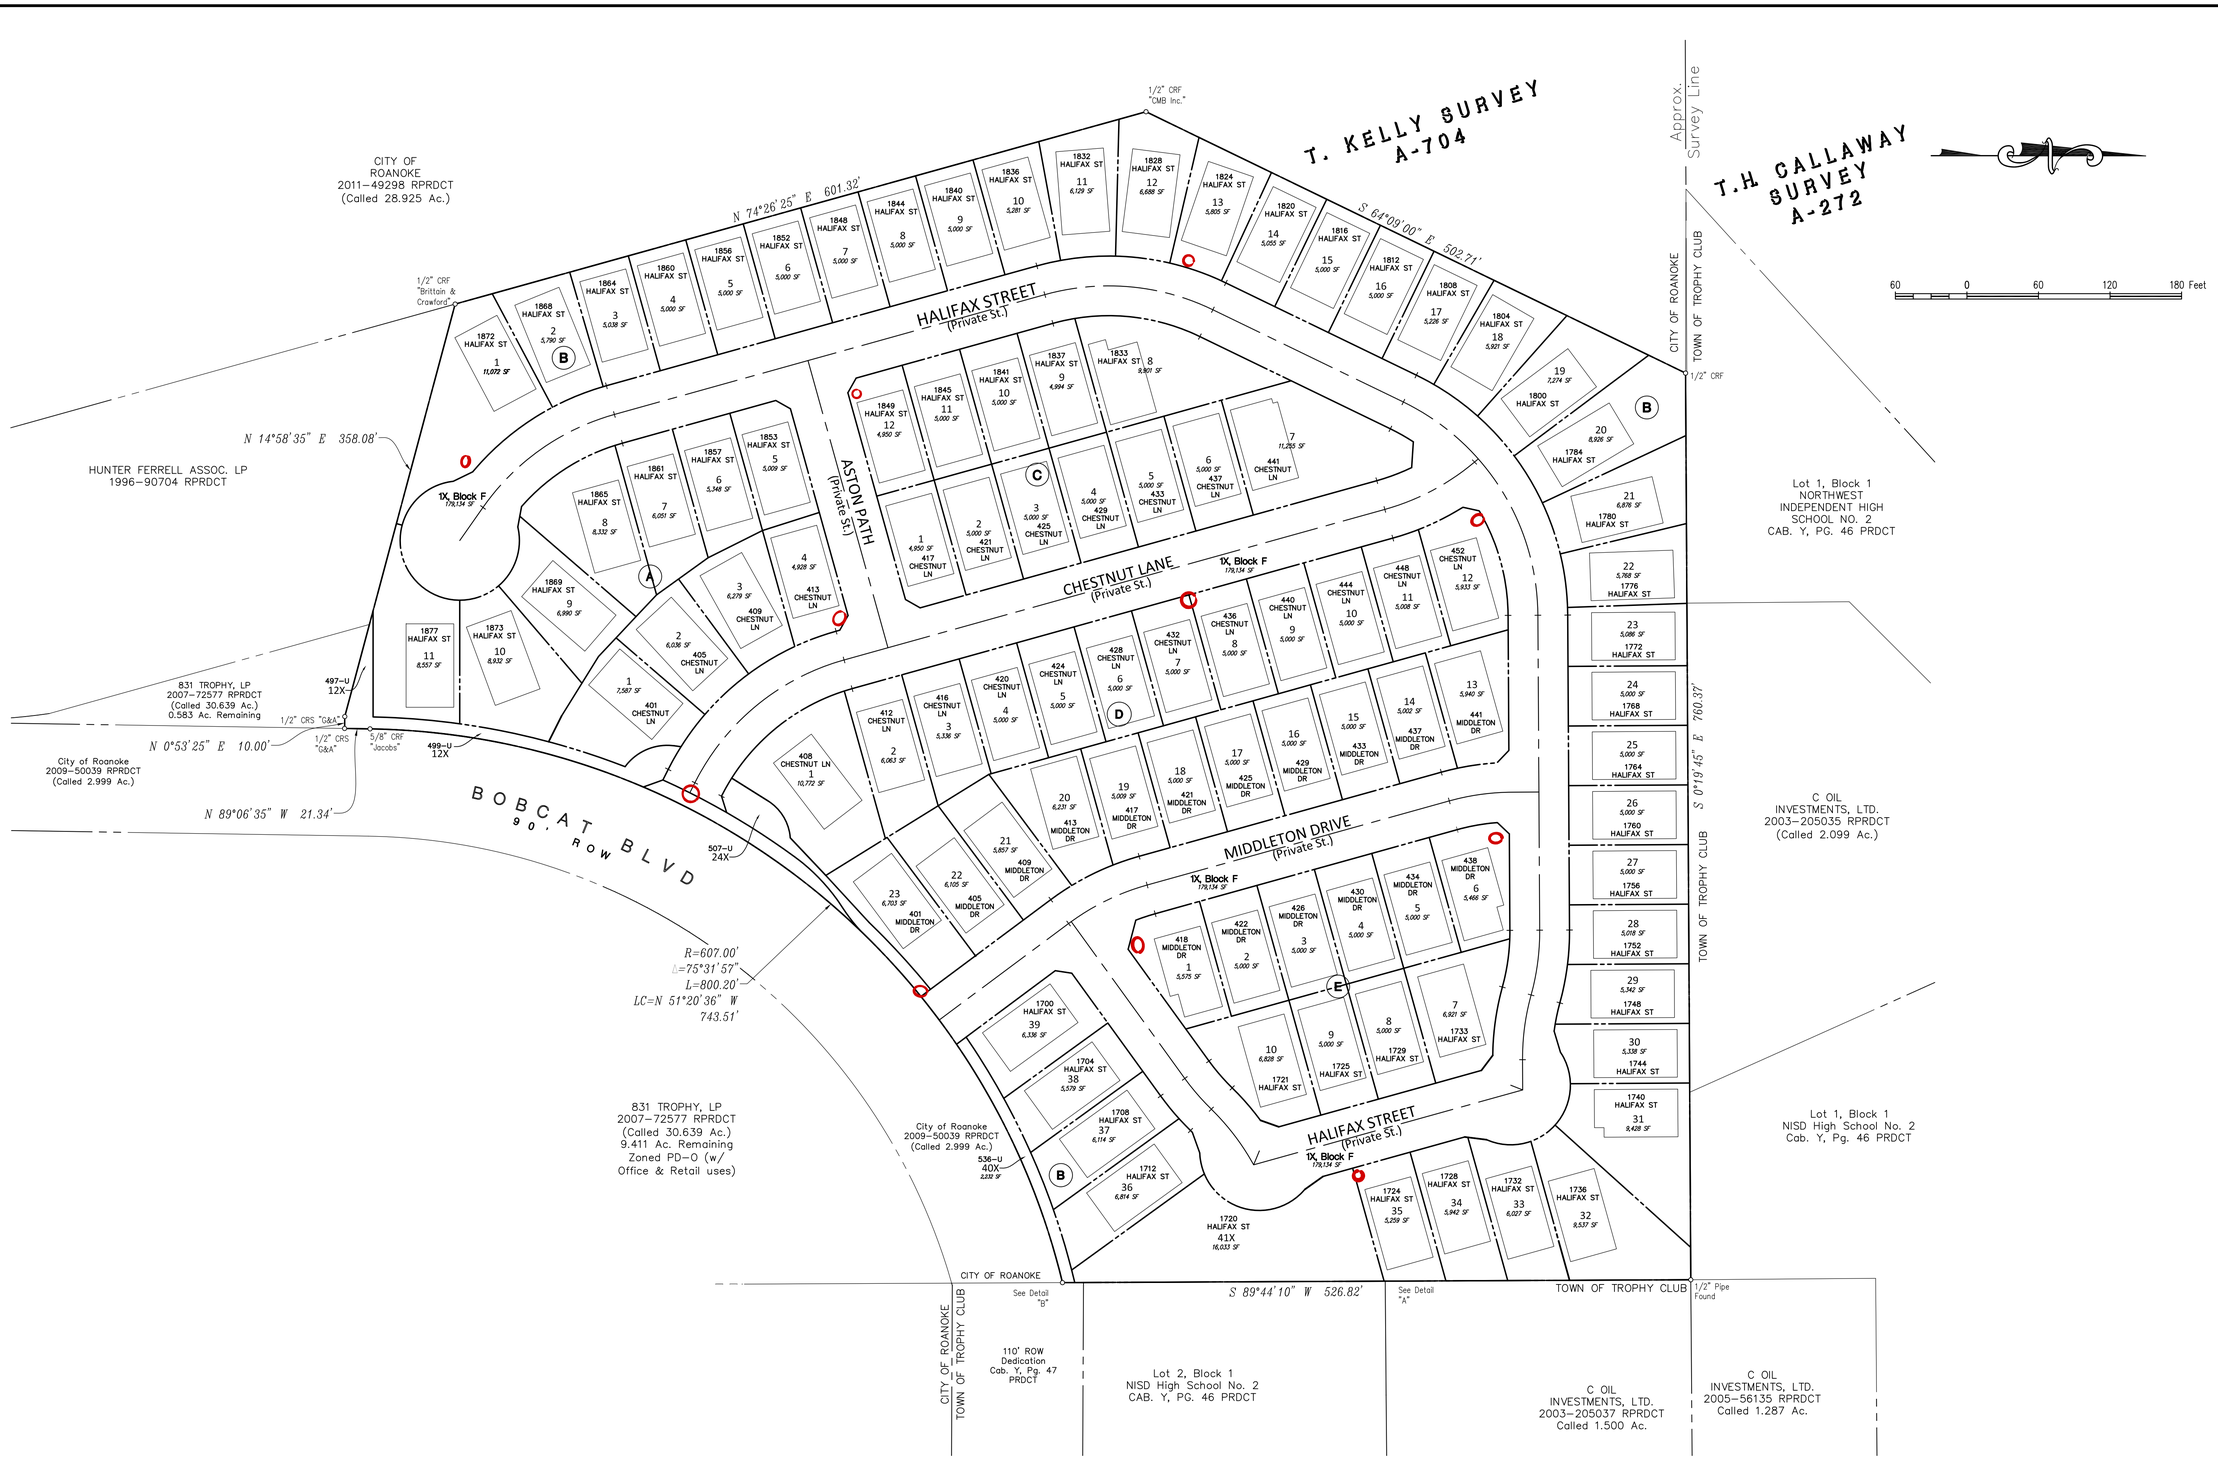

SITE PLANNING CIVIL ENGINEERING PLATTING
CONSULTANTS, LLC
LAND SURVEYING LANDSCAPE ARCHITECTURE
111 Hillside Drive • Lewisville, TX 75057 • P: 972.436.9712 • F: 972.436.9715
611 Dallas Drive, Suite 114 • Roanoke, TX 76262 • P: 682.831.9712 • F: 817.690.4043
TBPE Firm No. 1798

HIGHLANDS GLEN SUBDIVISION

Highlands Glen Addition
17.645 Acres

in the
THOMAS KELLY SURVEY, ABSTRACT NO. 704
CITY OF ROANOKE
DENTON COUNTY, TEXAS

ADDRESS MAP

Drawn By: CMB
Date: 9/25/2012
Scale: 1"=60'
Revisions:

11014R

EX-1

OWNER/DEVELOPER
831 TROPHY, LP
1221 N. I-35E STE. 200
CARROLLTON, TX 75006
Ph. 469-892-7200
Fax Value
Contact: Merhdad Moayedi

File: Z:\2011\11014R\Drawing\Record Plat Const. Plans\11014R Address Map
Plotted: 11/16/2012 3:03 PM, by Gene Baker, Saved: 11/16/2012 2:55 PM, by Gene